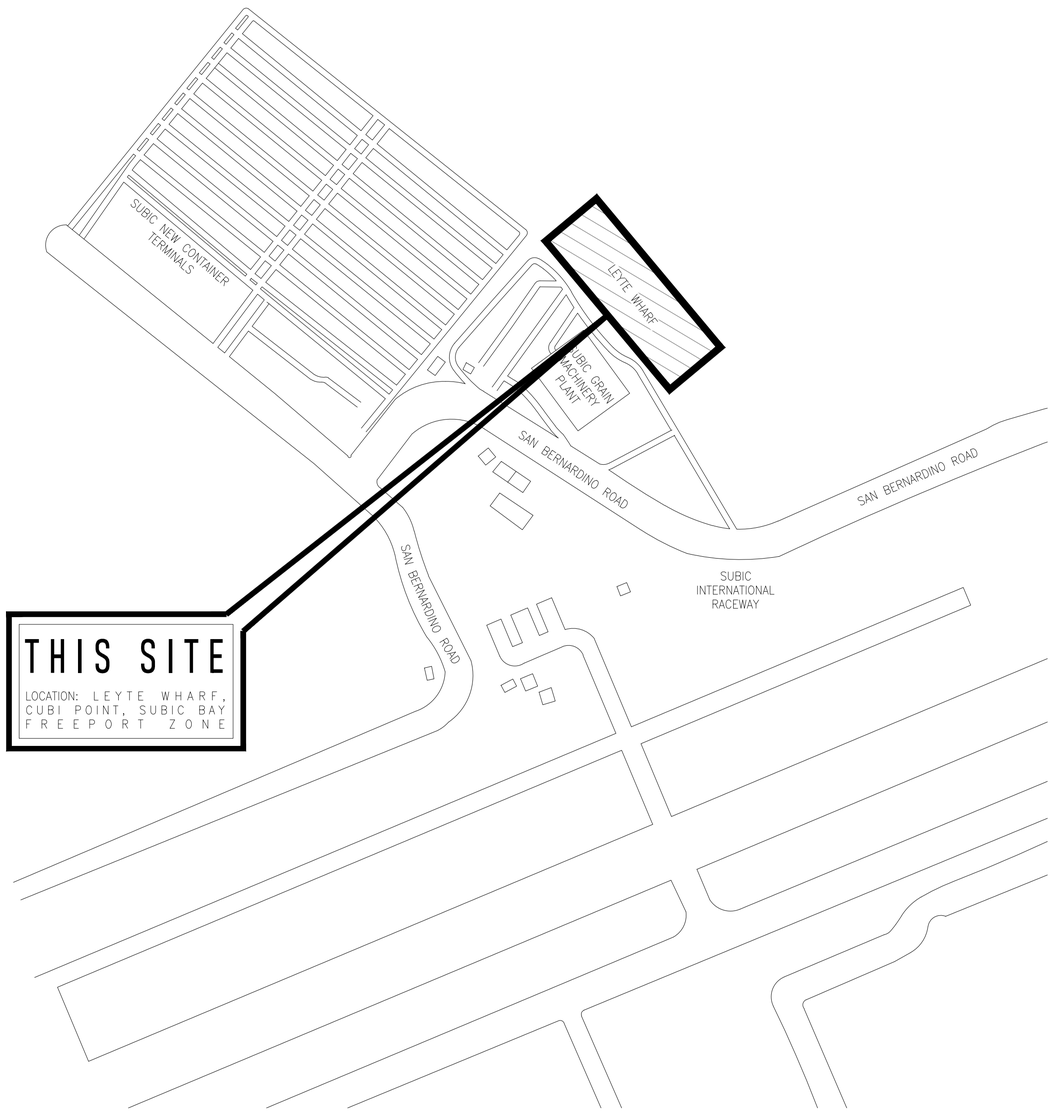

1 LOCATION PLAN
C-L01-02 SCALE NTS

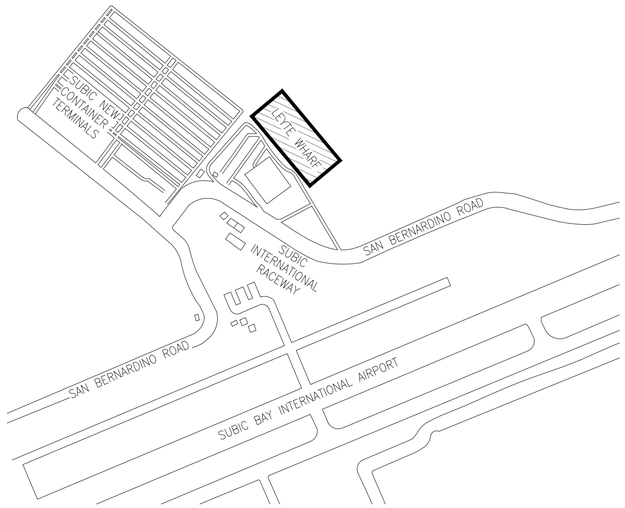

2 VICINITY MAP
C-L01-02 SCALE NTS

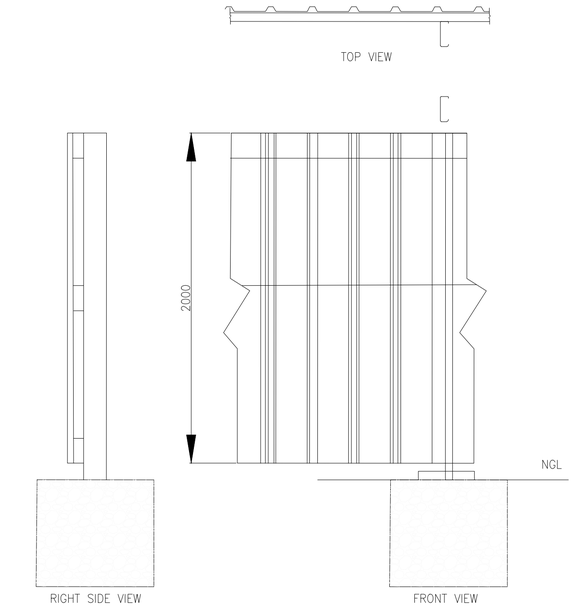

3 TEMPORARY PERIMETER FENCE DETAIL
C-L01-02 SCALE NTS

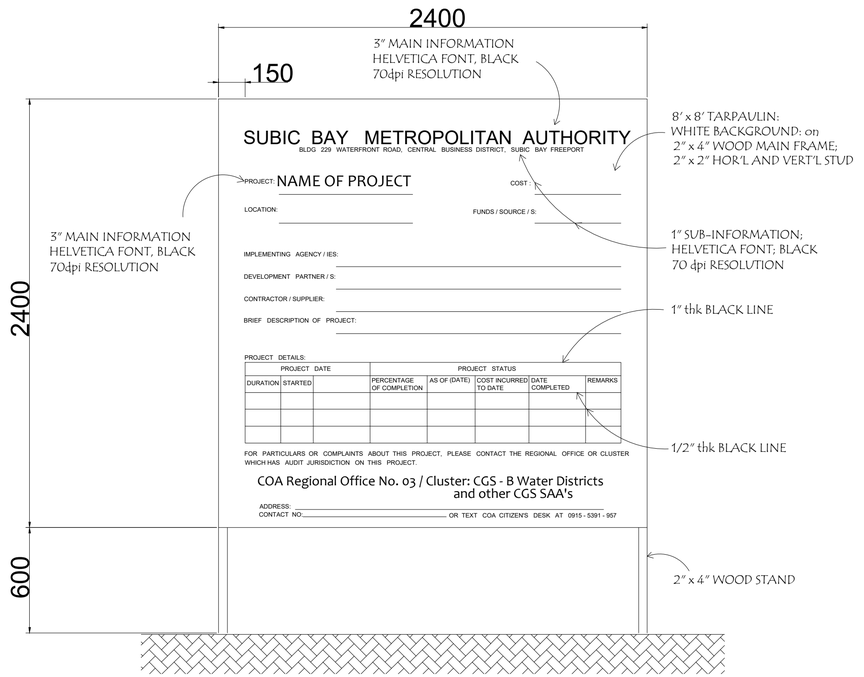

4 TARPAULIN SIGNBOARD
C-L01-02 SCALE NTS

SATISFACTORY TO:

JEROME M. MARTINEZ
GENERAL MANAGER, SEAPORT DEPARTMENT

a.c.ong CONSULTING INC.
Engineering + Management + Sustainability
6/f A.C. Ong Center, 1178 P. Ocampo Sr. Extension Brgy. Sta. Cruz, Makati City - Metro Manila
1799 P. Burgos St., Brgy. Lourdes Sur, Angeles City, Pampanga
Tel. Nos.: +63 2 8935827; 8124935
Email: acoconsulting@aco.com.ph Website: www.aco.com.ph

CERTIFIED BY		CADD	DATE
ALDEN C. ONG, M.Eng., ASEP	REG. NO.: 68251	DCG	MAY 2023
ENGINEER	TIN NO. : 168-950-786	DESIGNED	DATE
	PTR NO. : 9565410	DCG	MAY 2023
	DATE : JANUARY 05, 2023	APPROVED	DATE
	PLACE : MAKATI CITY	ACO	MAY 2023

REPUBLIC OF THE PHILIPPINES

SUBIC BAY METROPOLITAN AUTHORITY
SUBIC BAY FREEPORT ZONE

CHECKED & REVIEWED BY:	REVIEWED & RECOMMENDED BY:	RECOMMENDING APPROVAL BY:	APPROVED BY:
RIZA R. BAKUTEZA	GARY P. FERNANDEZ	MARCO A. ESTABILLO	JONATHAN D. TAN
DIVISION CHIEF TSD, ENGINEERING DEPT.	MANAGER ENGINEERING DEPARTMENT	DEPUTY ADMINISTRATOR PUBLIC WORKS & TECHNICAL SERVICES GROUP	CHAIRMAN AND ADMINISTRATOR, SBMA

PROJECT	DRAWING TITLE
REHABILITATION OF SEAPORT FACILITIES: REINSTALLATION OF CONCRETE BLOCKS OF DAMAGED REVETMENT (SLOPE PROTECTION) AT LEYTE WHARF	LOCATION PLAN VICINITY MAP

REVISION				
REV.	DESCRIPTION	BY	CHK	DATE

DRAWING NO.
C-L01-02
REV.